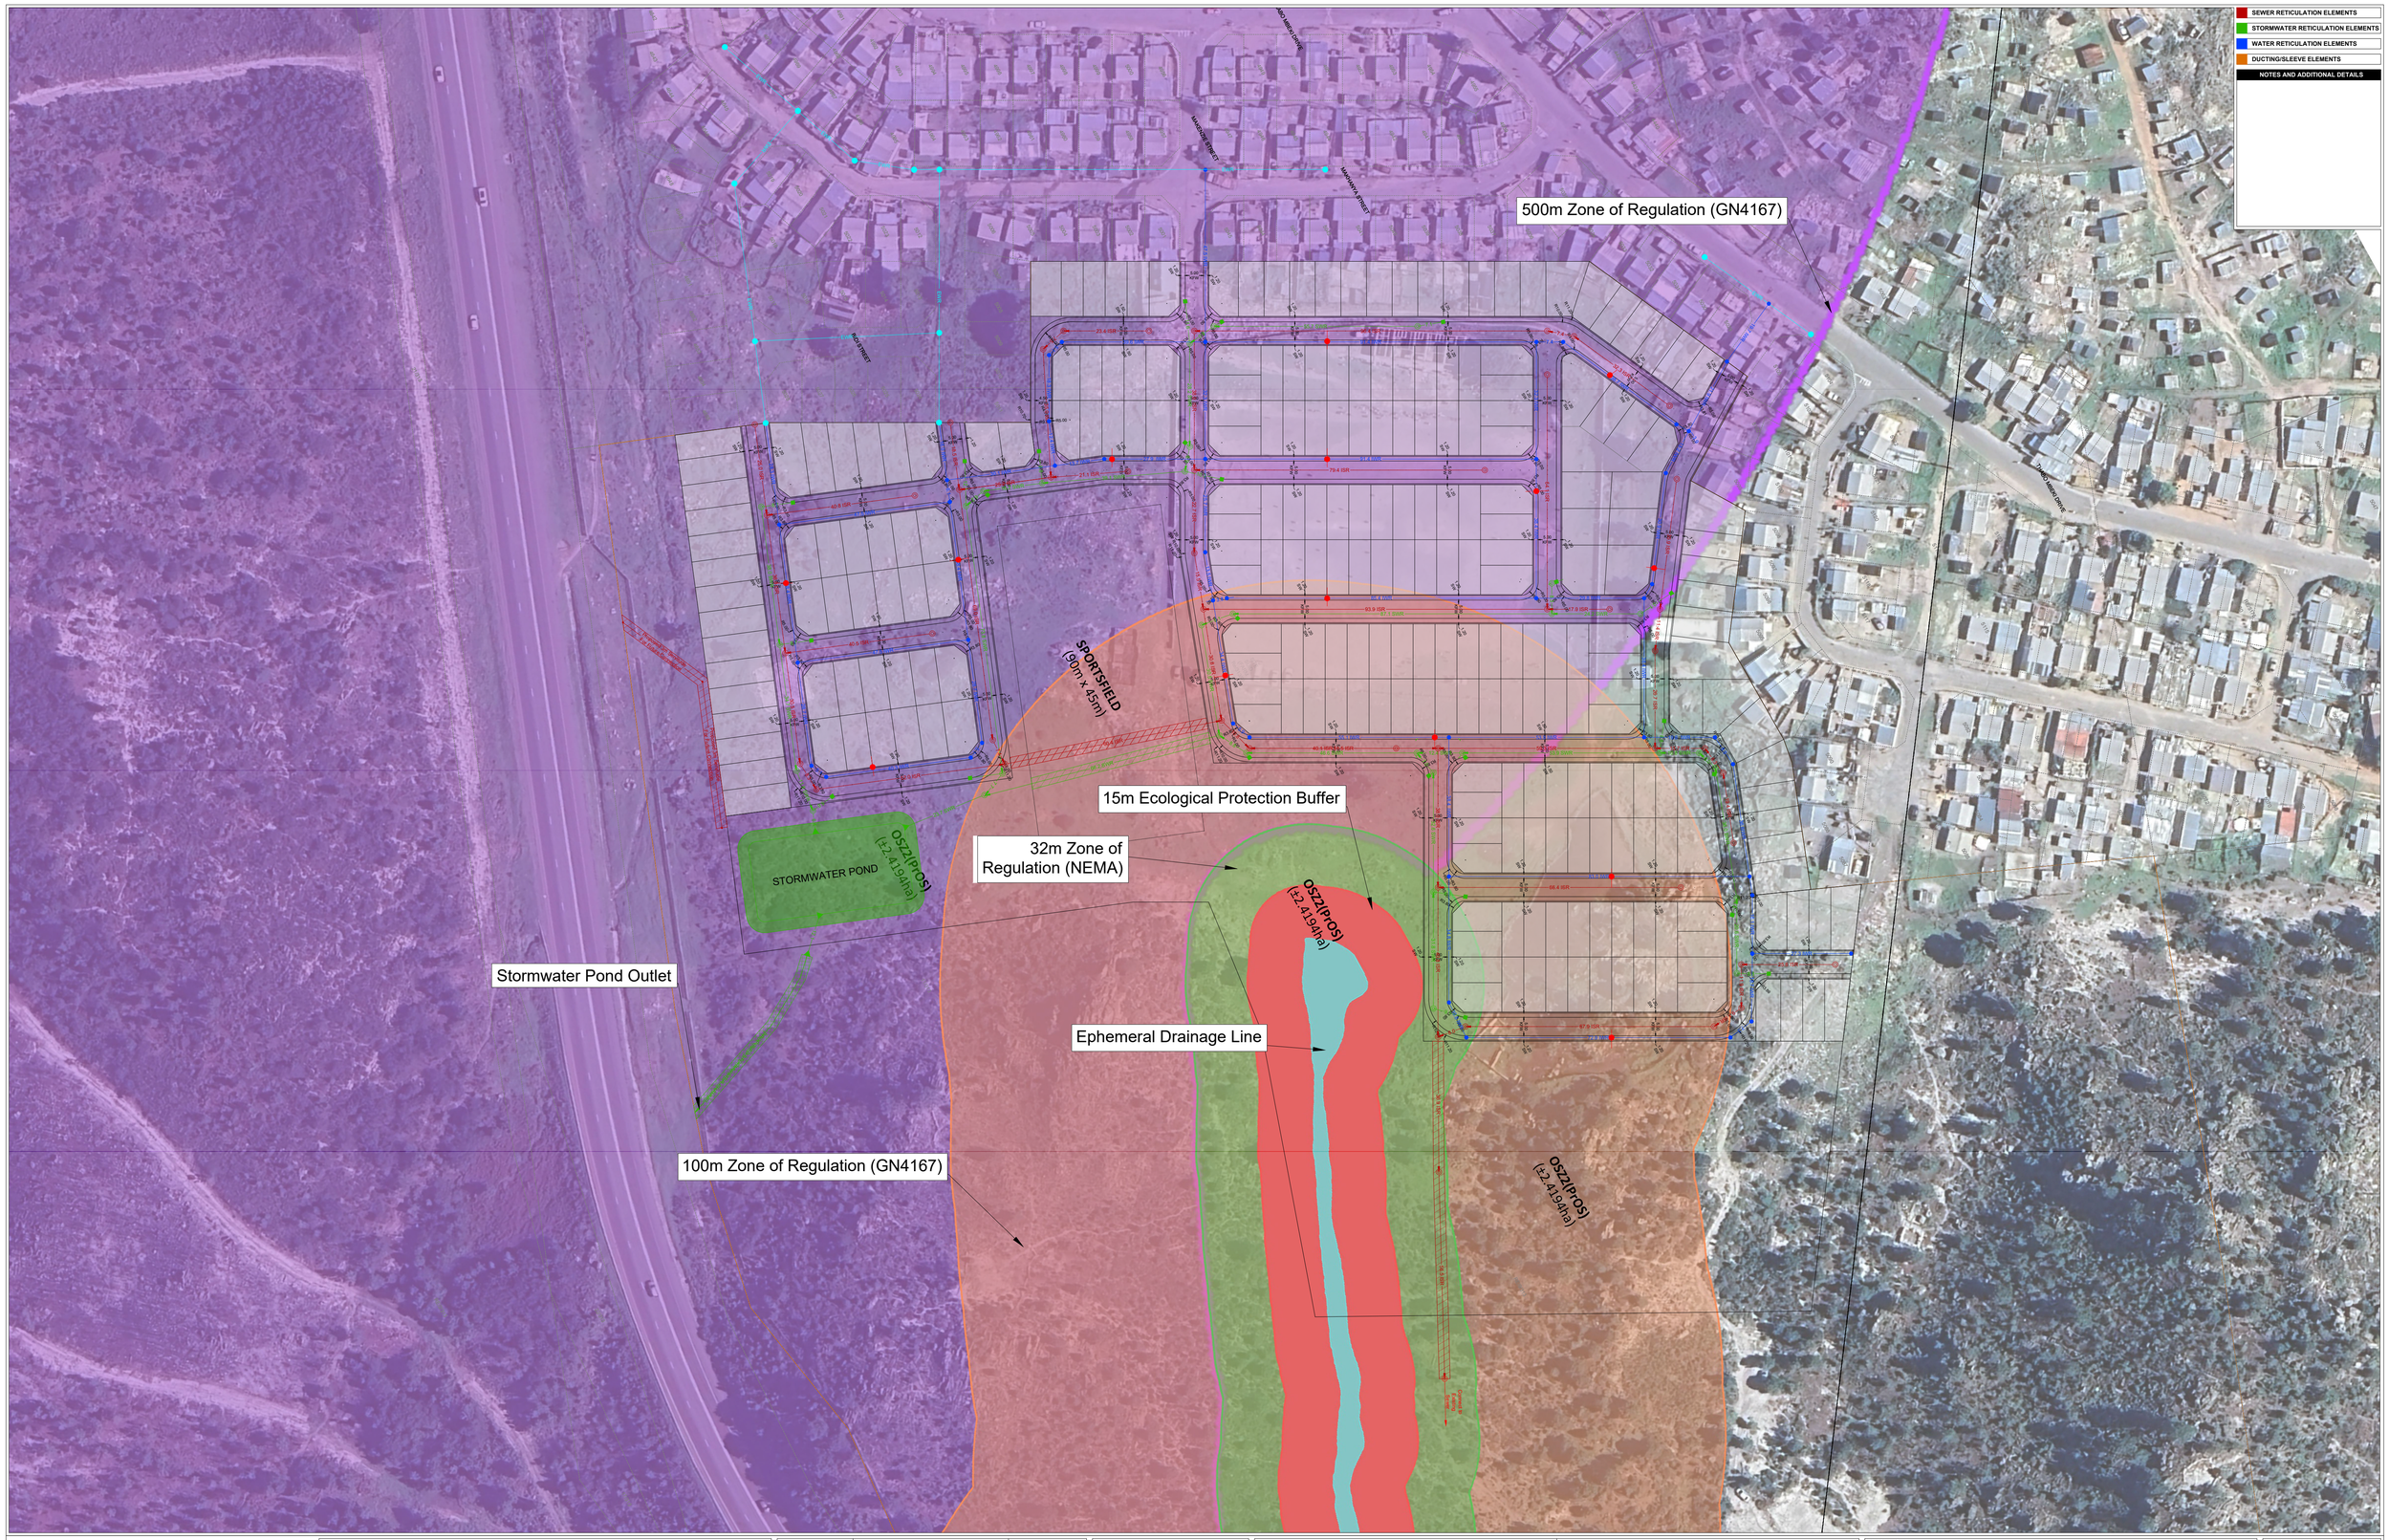

FOR REPORT

AMMENDMENTS			
NO.	DATE	DESCRIPTION	APPROVED

ORIGINAL PAPER SIZE	SCALE ON ORIGINAL PAPER SIZE	NORTH
A1	1:800	

APPROVALS	
DRAWN BY	DESIGNED BY
C. VAN DER MERWE	C. VAN DER MERWE
APPROVED BY	DATE
G. DU PLESSIS	15/07/2025

ECSA REG. NUMBER: 20080239

ENGINEERING ADVICE AND SERVICES
WESTERN CAPE
8 St James Street, Audas Estate, Somerset West
Cape Town
7130
Tel/Fax: +27 (0)21 879 4992

CLIENTDETAILS

Theewaterskloof Municipality

PROJECT

ERF 313, GRABOUW

DRAWING DESCRIPTION

COMBINED PROPOSED SERVICES CONCEPT OVERVIEW LAYOUT

EAS JOB / CONTRACT NO.
EAS-2191
TECH 01/2022/23
EAS JOB / CONTRACT NO.
2191/1507/GEN/01